
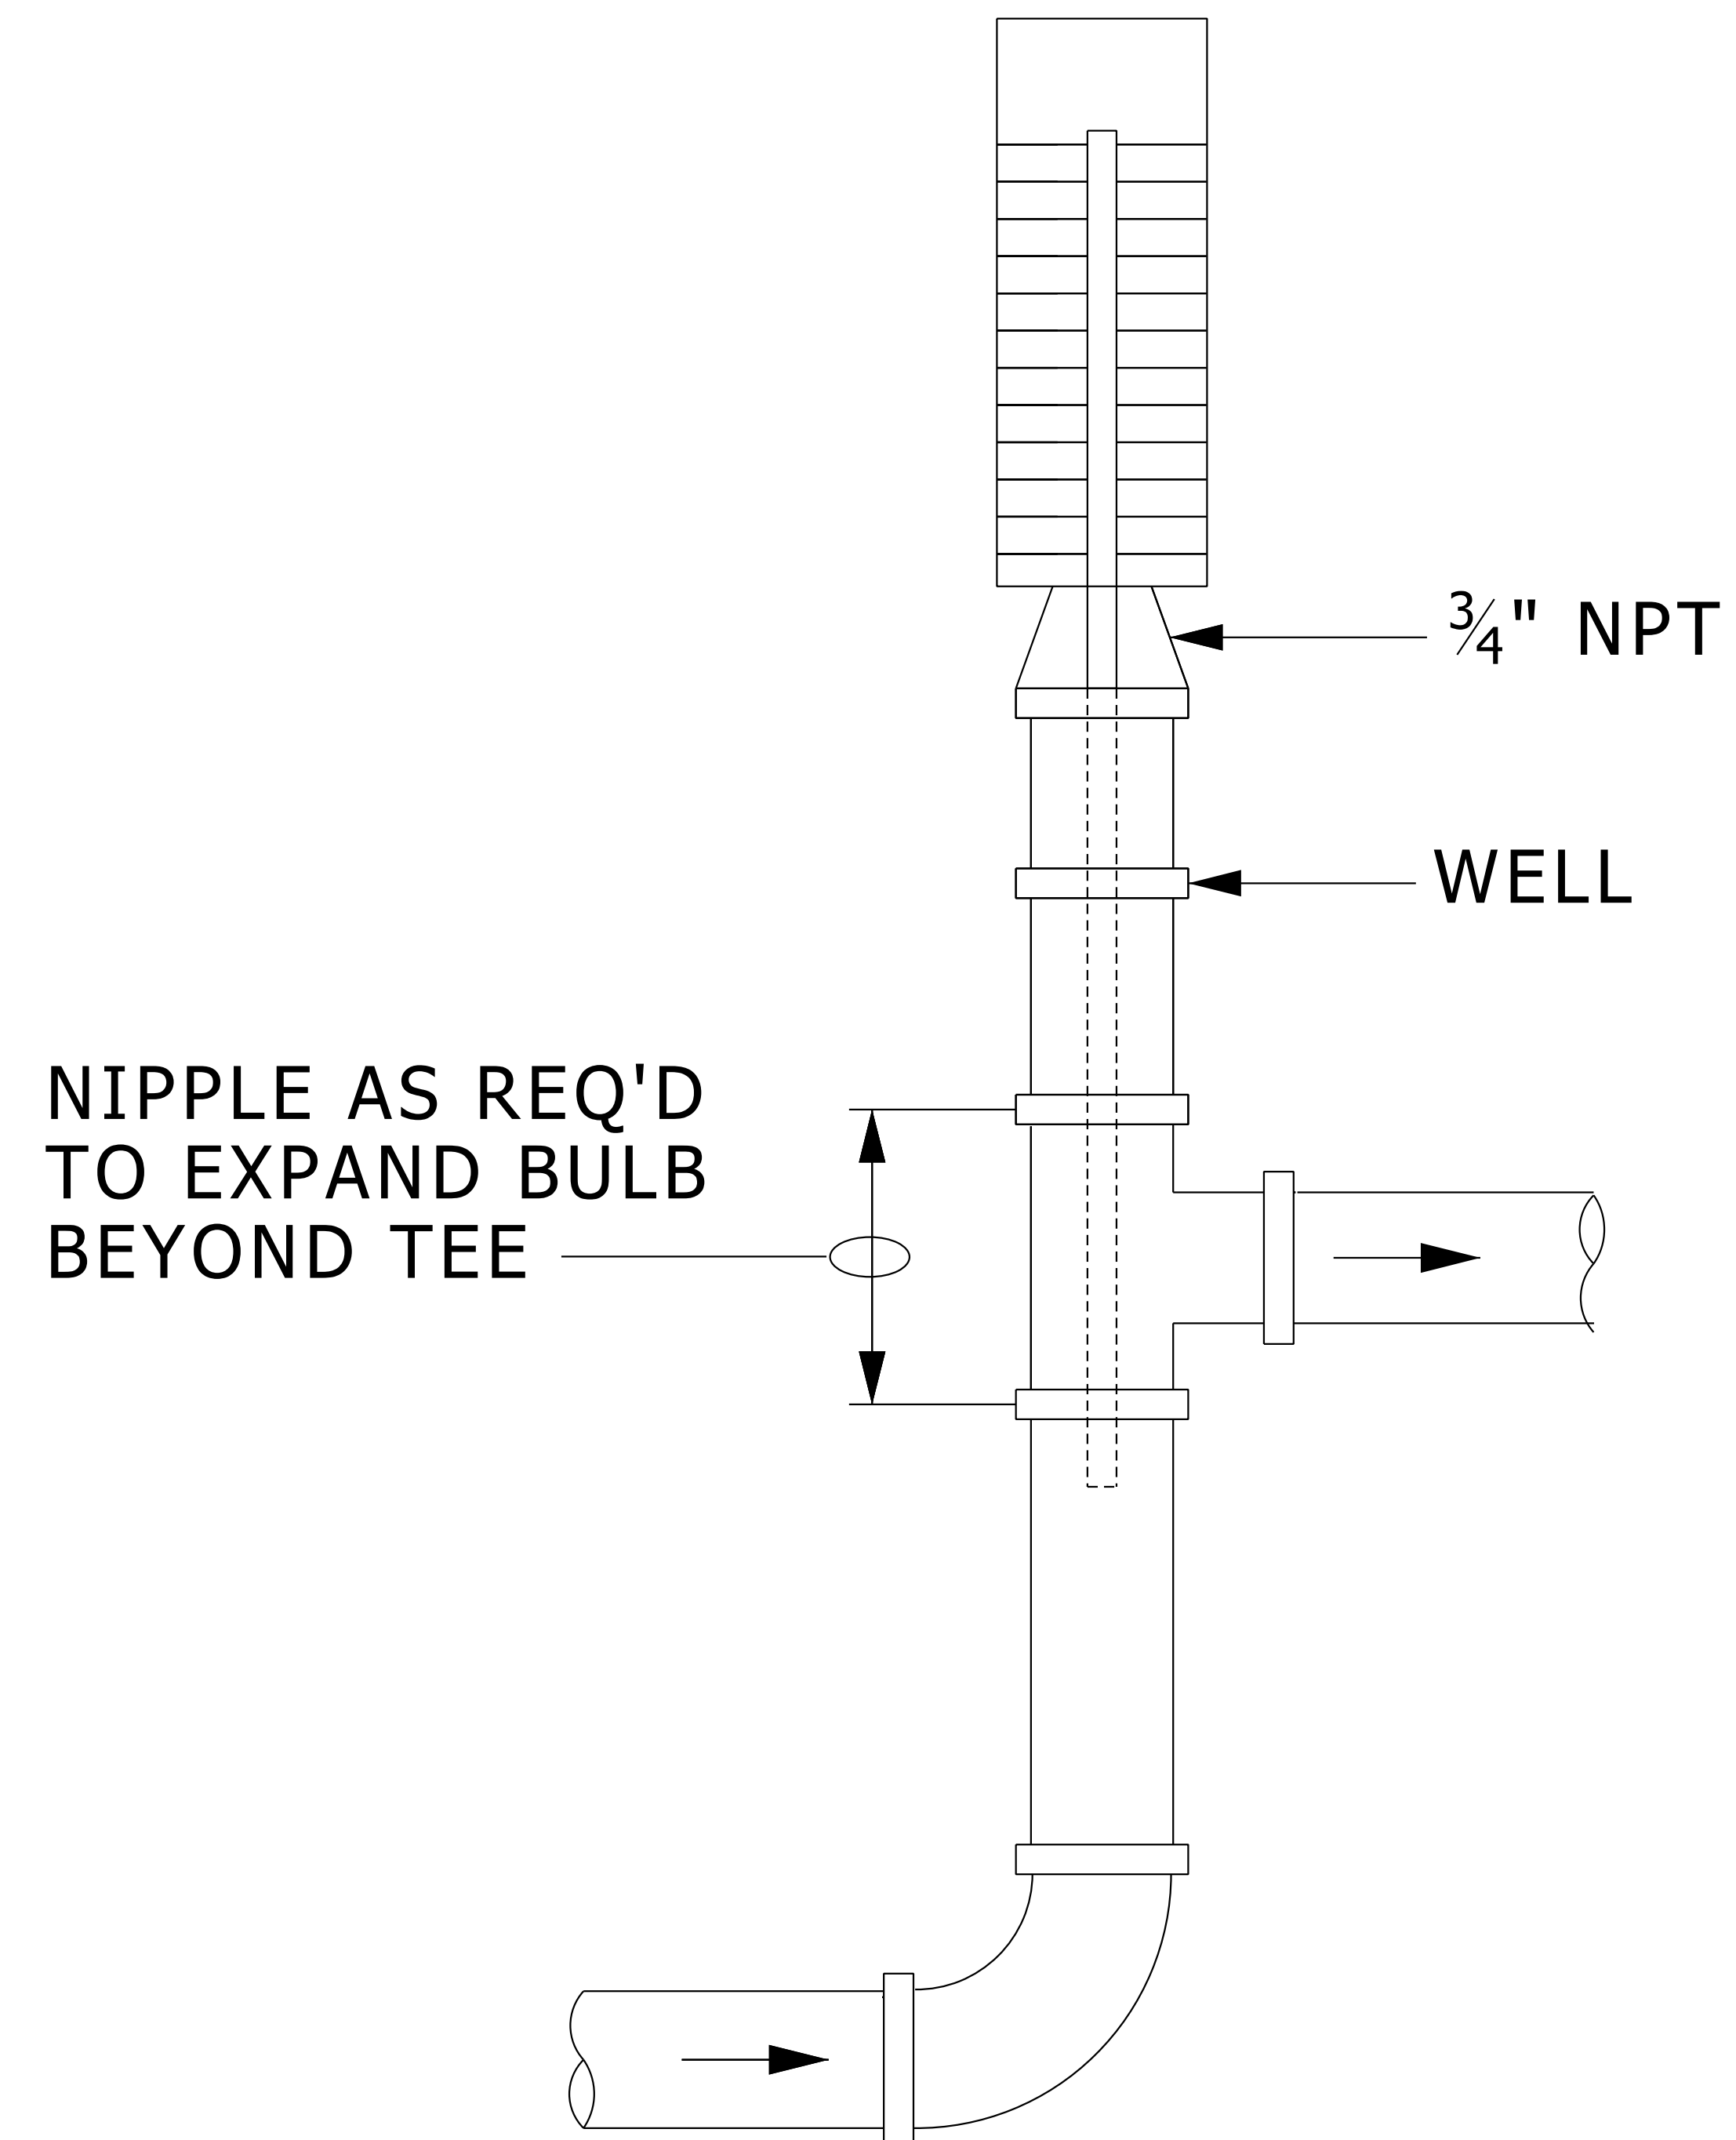


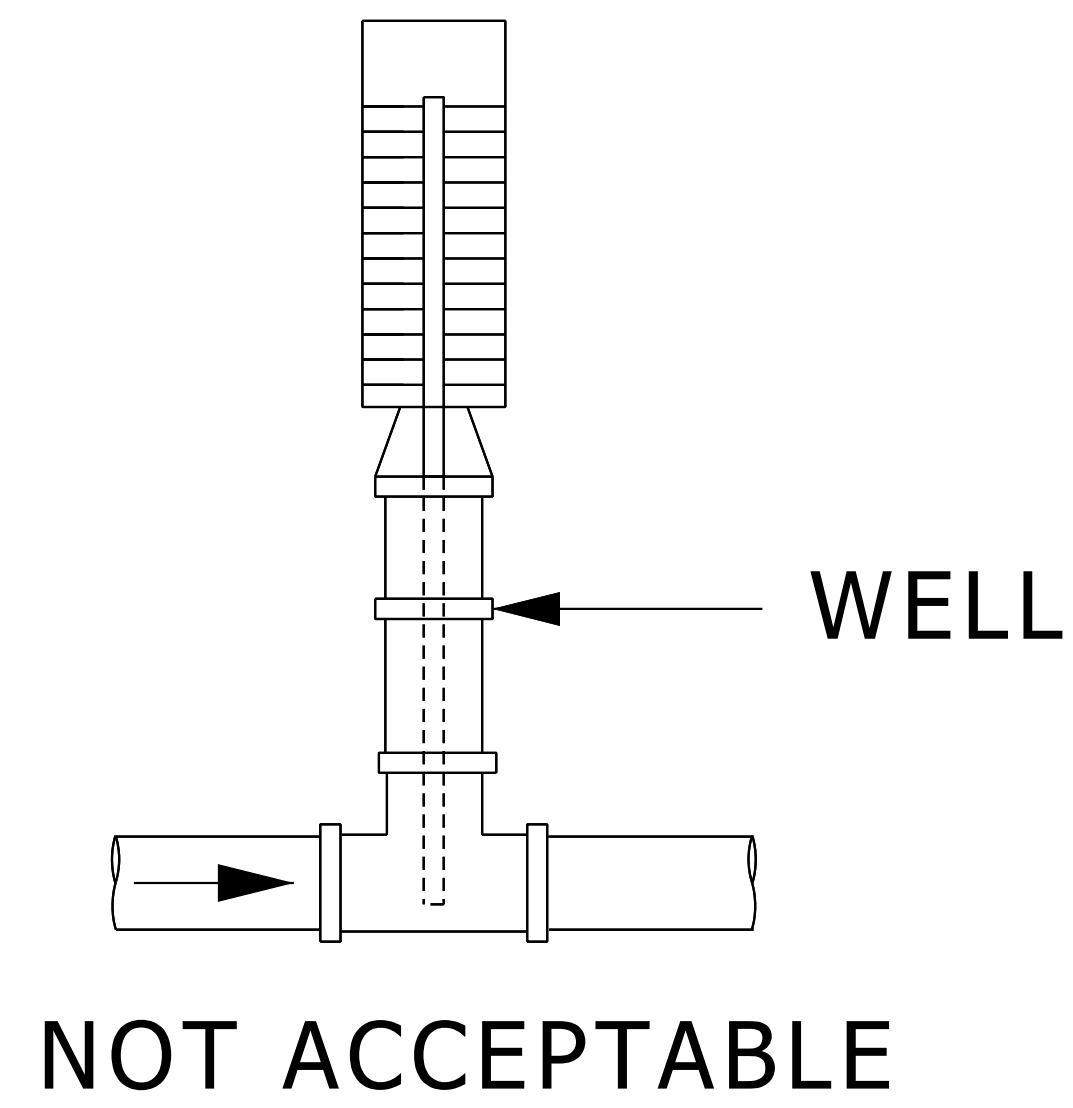

THERMOMETER INSTALLATION DETAIL

NO SCALE

FOR PIPING 1" THRU 2"

MD 220519 001 2004-05-01