


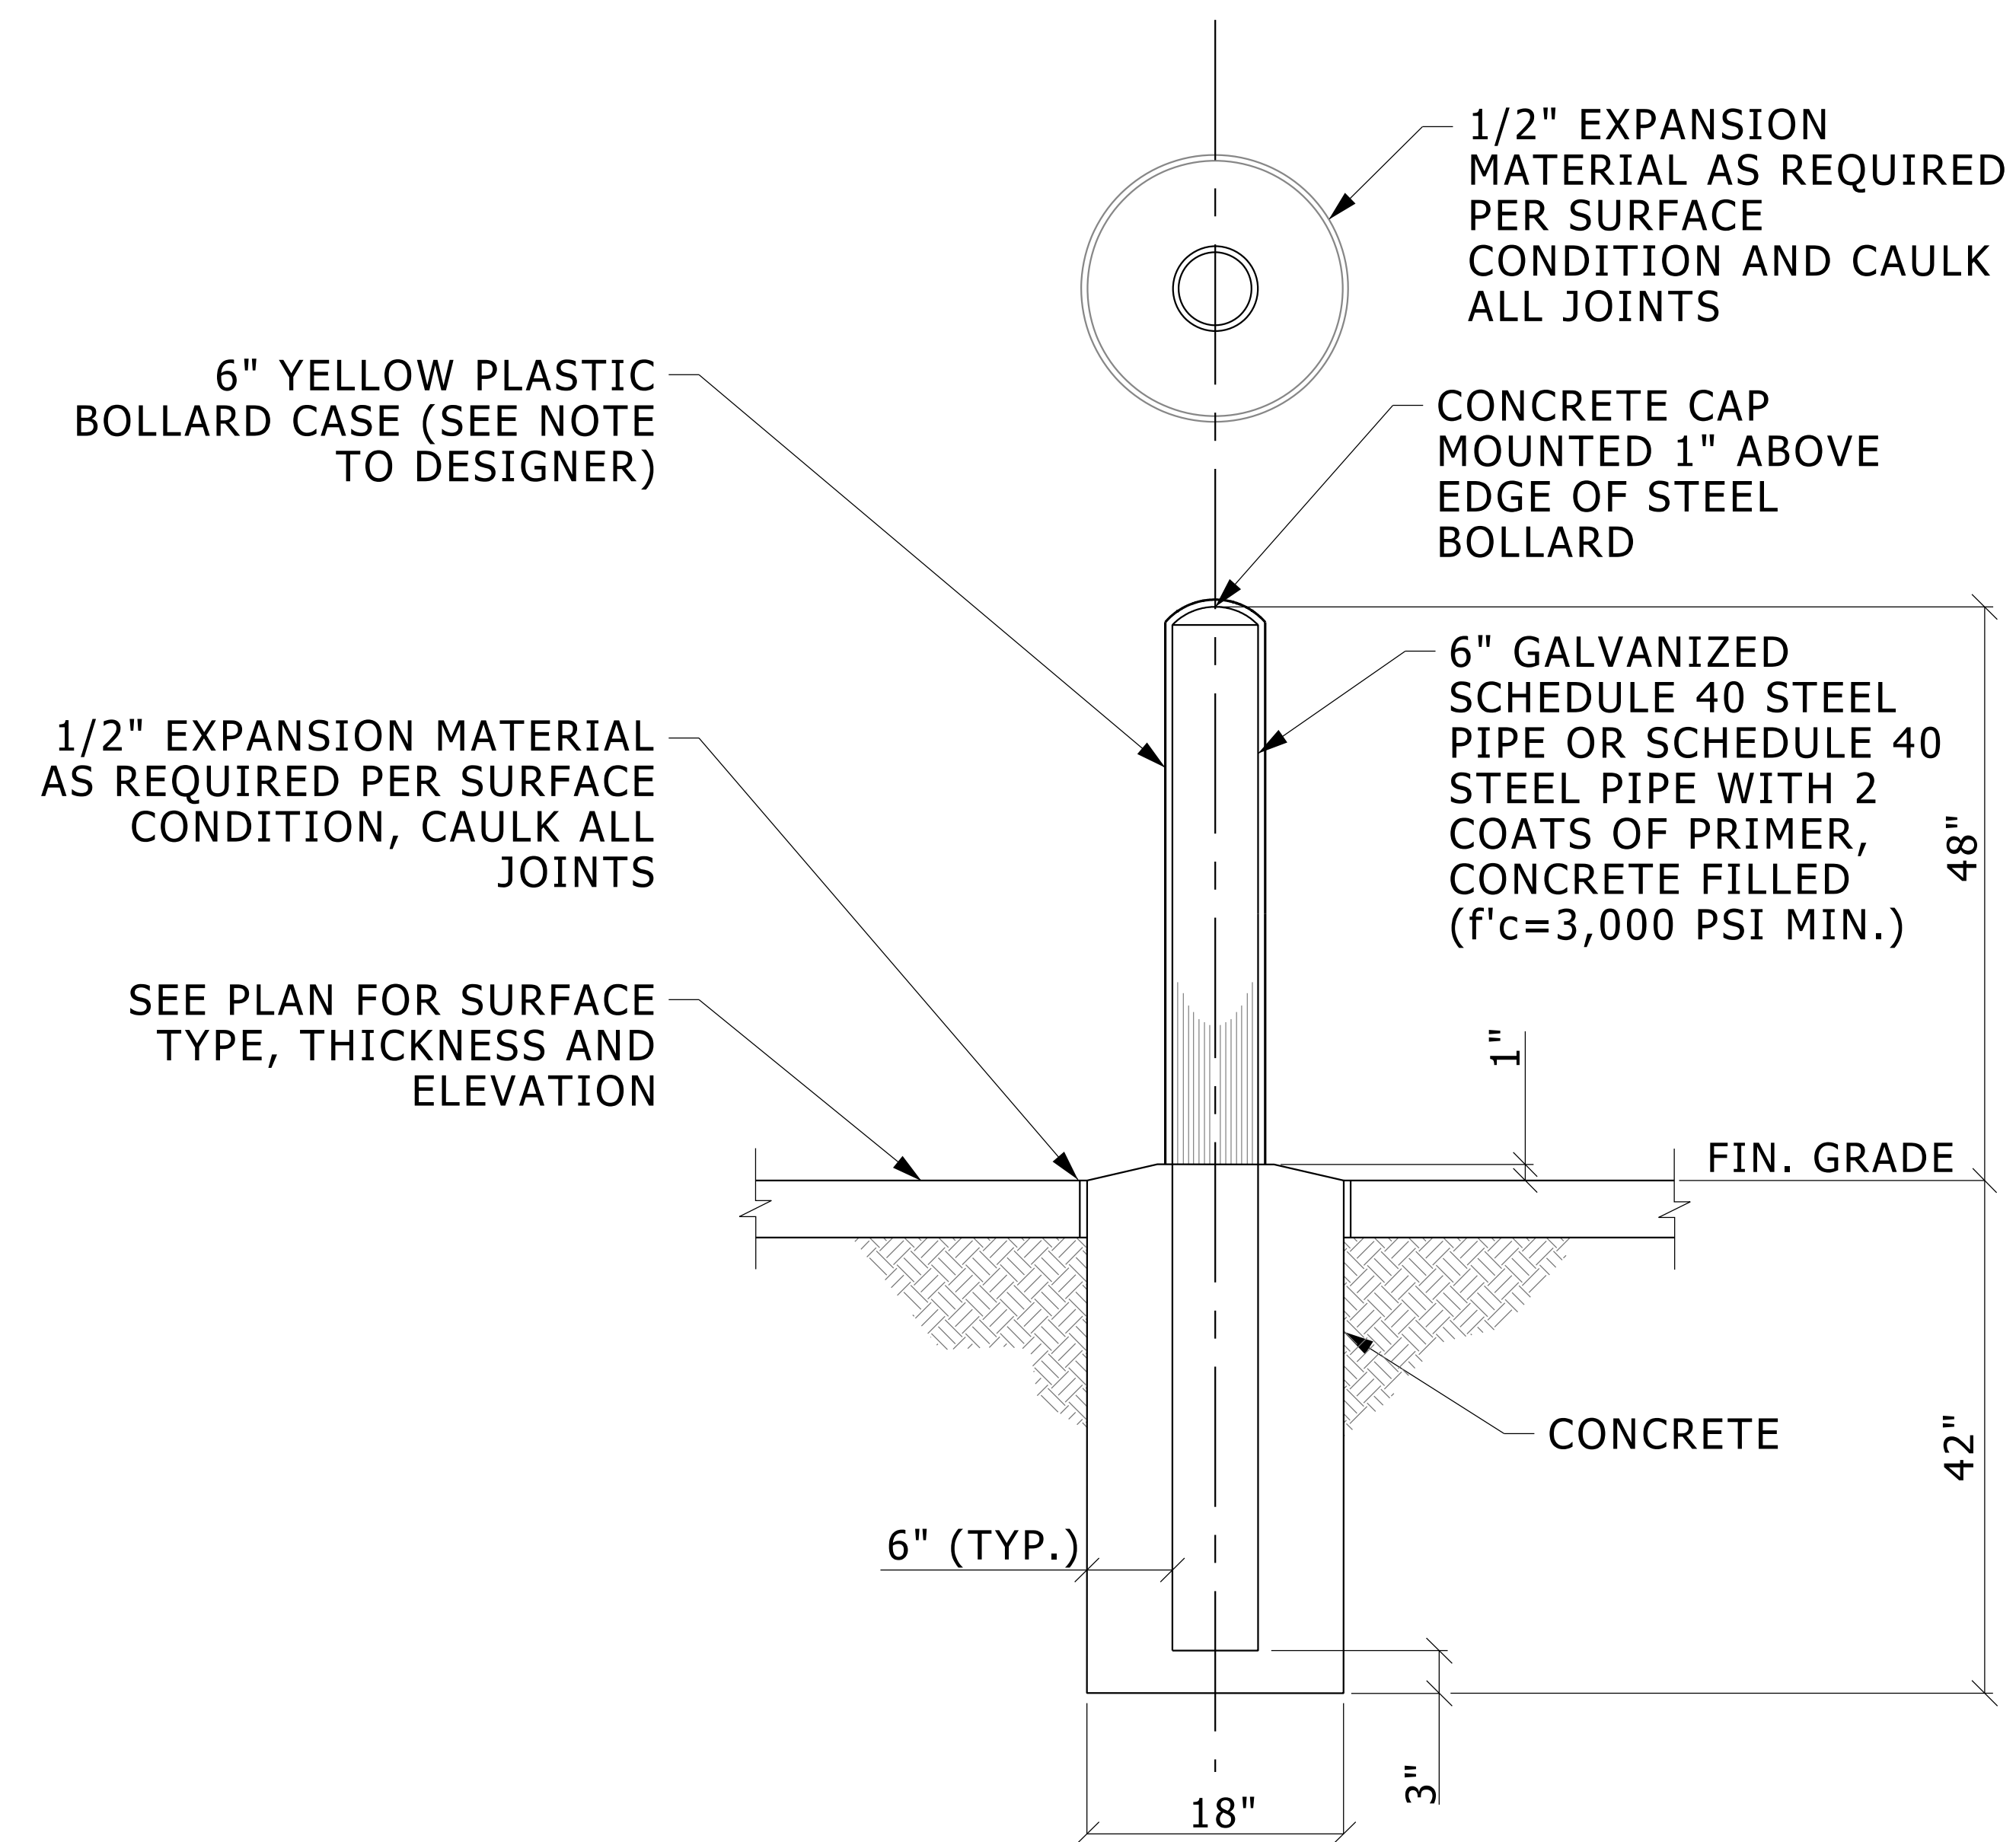

BOLLARD

NO SCALE

SD-MISC-BOLLARD

NOTE TO DESIGNER:

6" YELLOW PLASTIC BOLLARD SLIPCOVERS BY:
IDEAL SHIELD AT WWW.IDEALSHIELD.COM
OR POSTGUARD (YELLOW WITH BLUE STRIPING)
AT WWW.POSTGUARD.COM/BOLLARDCOVERS.PH
OR APPROVED EQUAL.

EDIT BASED ON PROJECT. PTS PARKING LOT
STANDARD IS POSTGUARD, YELLOW WITH BLUE
STRIPING.